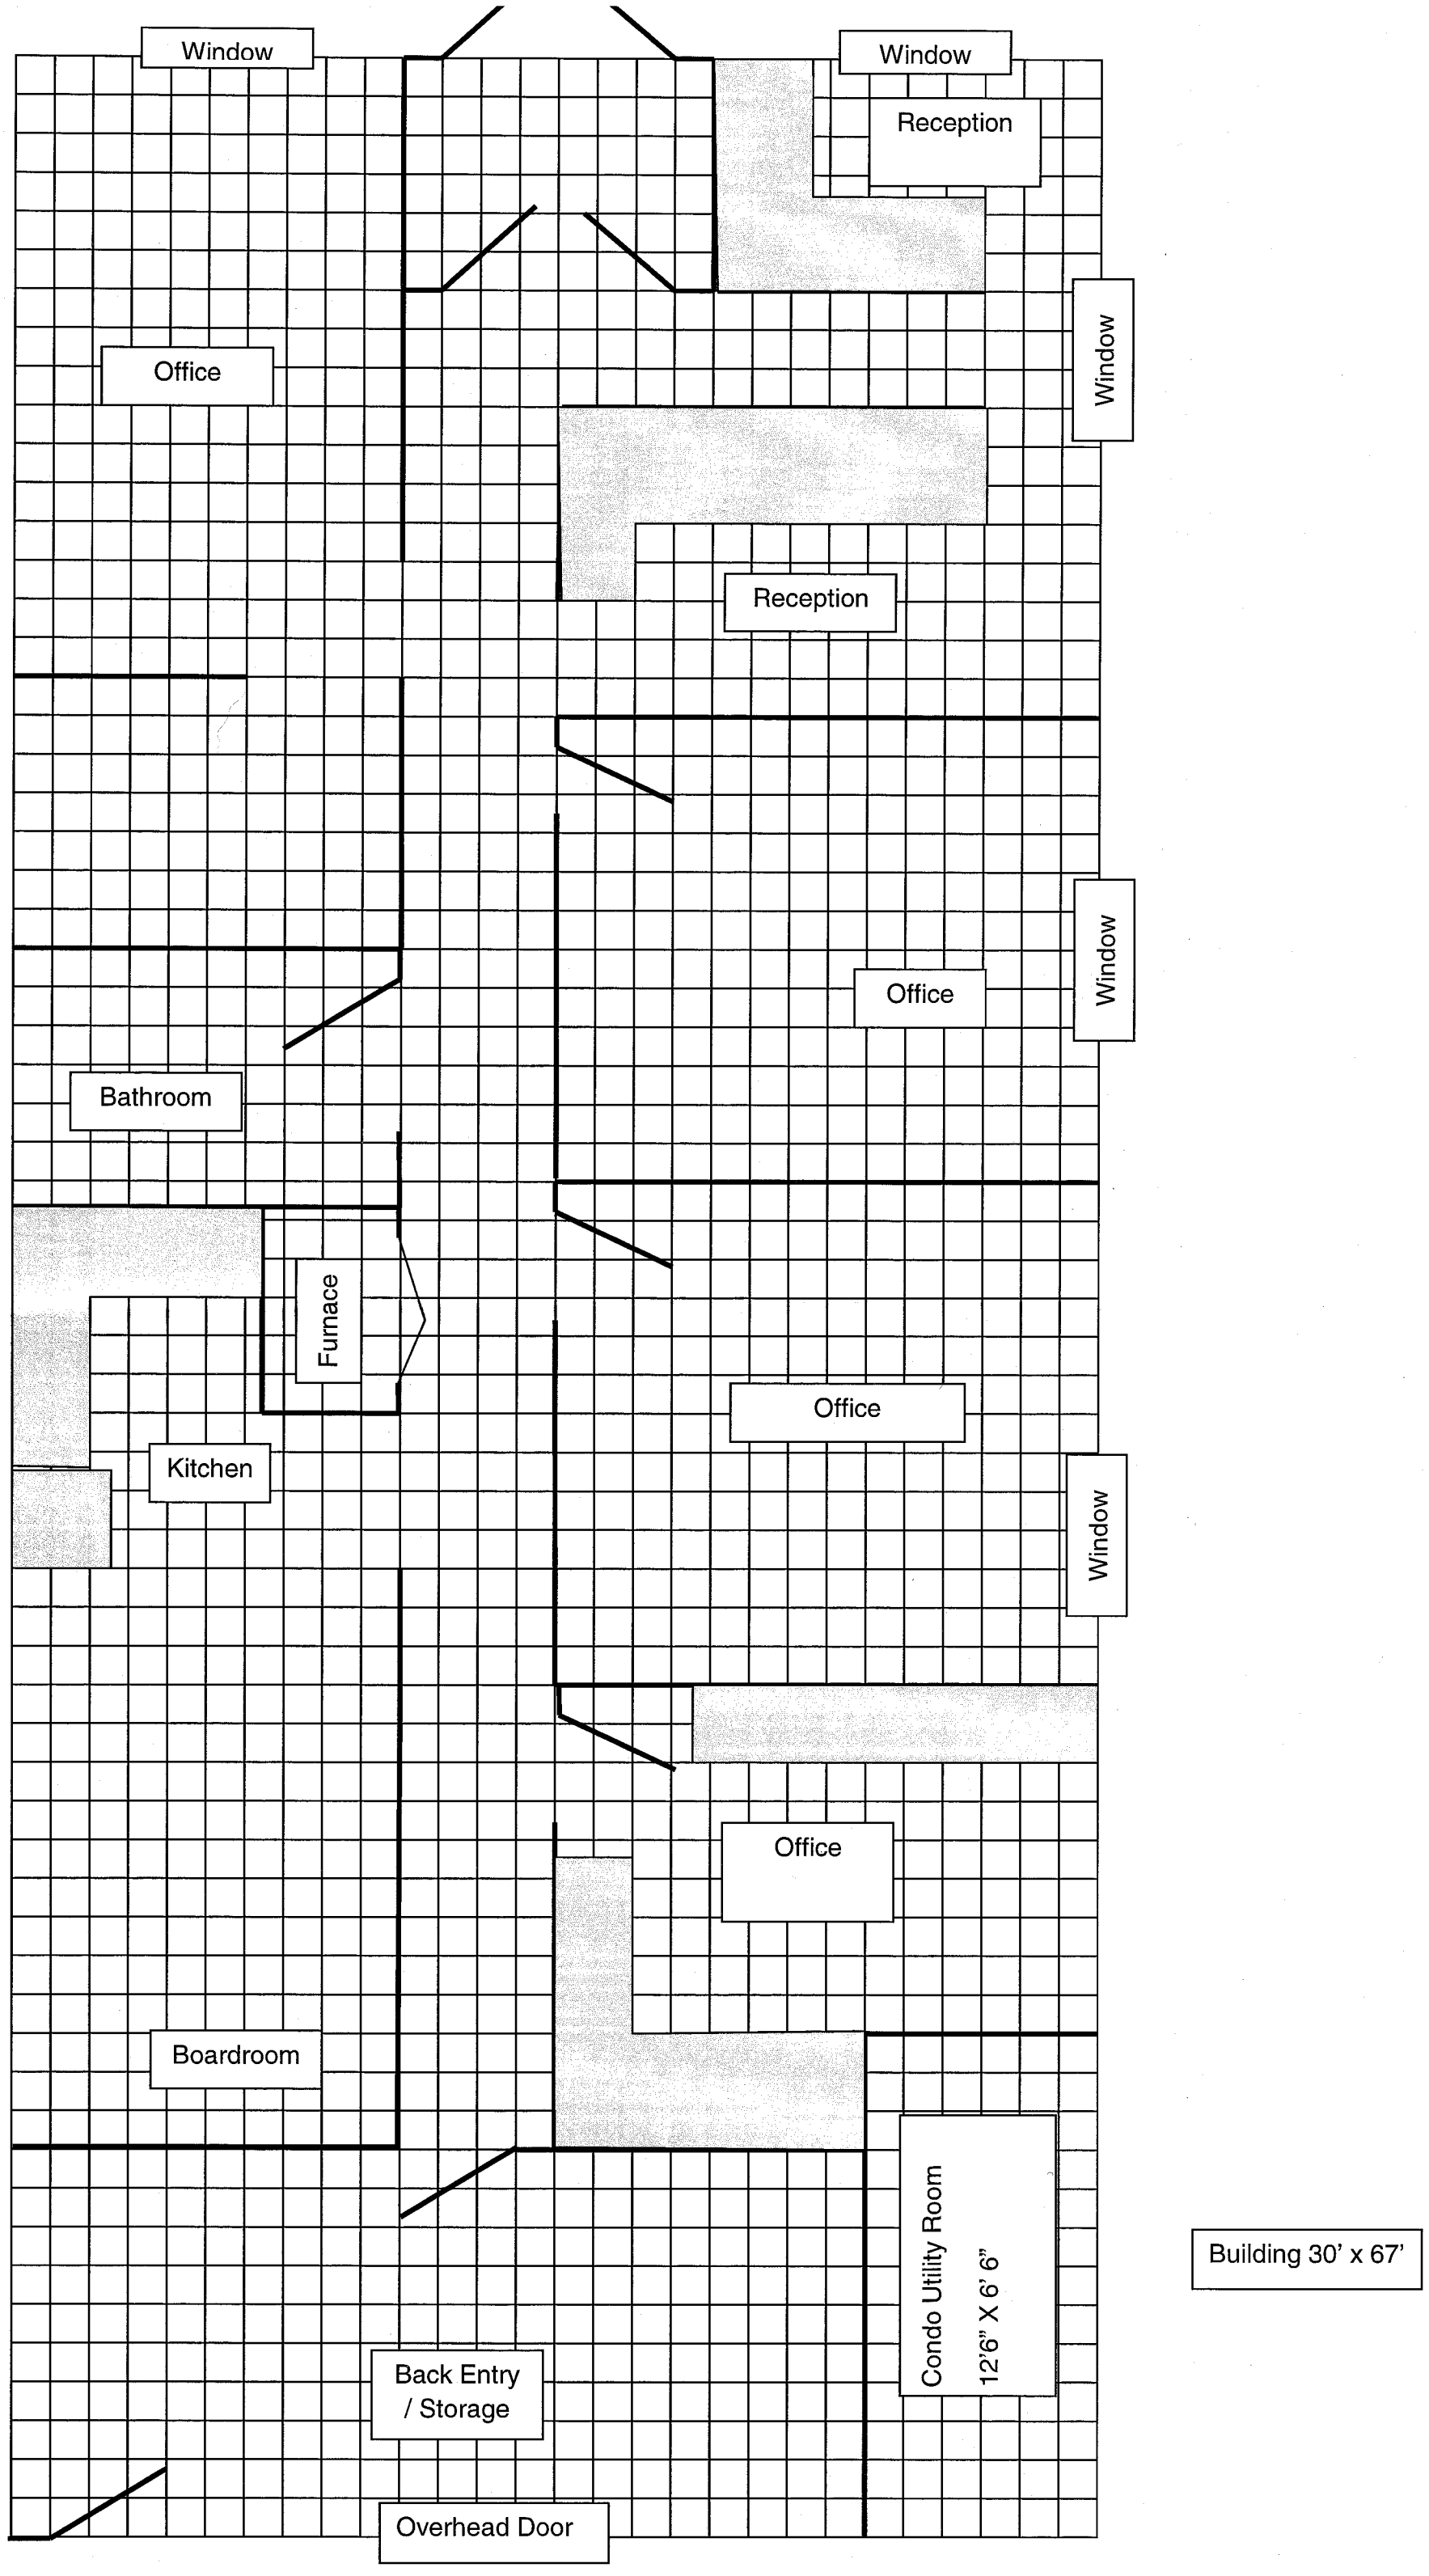
Window
Window
Reception
Office
Window
Reception
Office
Window
Bathroom
Furnace
Office
Kitchen
Window
Office
Boardroom
Condo Utility Room
12'6" X 6' 6"
Back Entry
/ Storage
Overhead Door
Building 30' x 67'