This copyright drawing is the property of MACK DESIGN CONSULTANTS. No portion of this drawing may be reproduced Unless accompanied with the Authorized to Copy Stamp

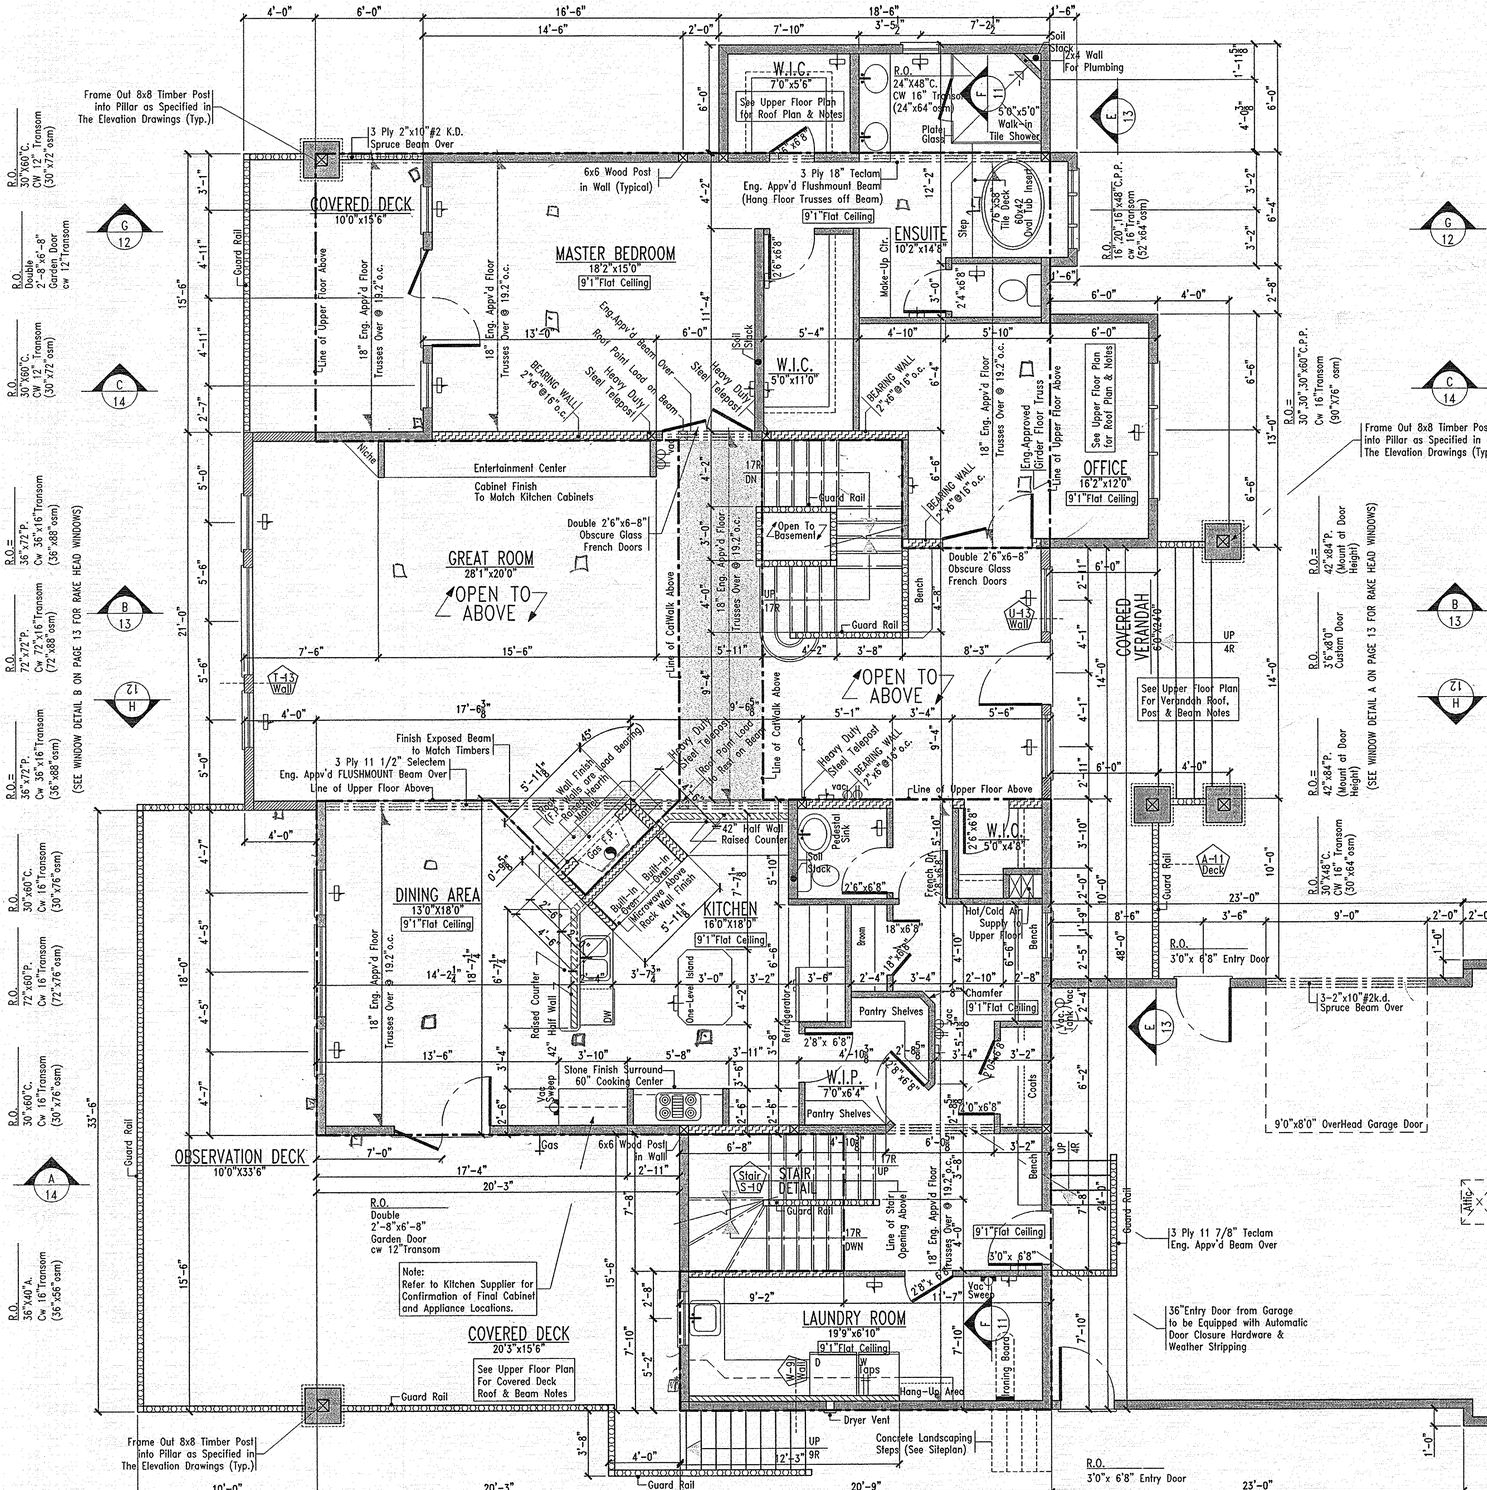

MAIN LEVEL DEVELOPMENT POCKET PLAN

MAIN LEVEL FLOOR PLAN

MAIN LEVEL FLOOR	2,747 SQ. FT.
UPPER LEVEL FLOOR	1,484 SQ. FT.
TWO STOREY HOME	4,231 SQ. FT.

SEE PAGE 10 FOR GENERAL NOTES, LINE TYPE & WALL LEGENDS, PLAN SYMBOLS, WINDOW NOTES

Contractor:

WALL DETAIL
Wall Letter
Page Number Where Wall Detail is Located
A-9 / Wall — Typical Wall Detail Symbol

DETAIL SYMBOL
Typical Symbol for Blow-up Detail
Detail A-9
Page Number Where Detail is Located
Detail Letter

CROSS SECTION SYMBOL
View Direction
CrossSection Letter
Cut Line — A — Cut Line
10
Page Section is Located

Stamp:

Notes:

MACK
MACK DESIGN CONSULTANTS
"Designers of Fine Custom Homes"
2808 48 Avenue South
Lethbridge, Alberta
T1K-7B3
Phone: 403-329-6106
Fax: 403-329-3364
mackarch@telusplanet.net

- Country Style Home Plans
- City Home Plans
- Additions
- Renovations

Design Team
Project Designer: Jim Mack
Construction Drawings: Rich Mack
Preliminary Drawings: Christina Mack

Client: Hughes
Scale: 1/4"=1'-0"
Date: Oct.6/06
Dwg.No. 0-71-6-2s
Sheet Title: Main Floor Level
Sheet No. 2 of 17